Upper Truckee River and Marsh Restoration Project - Alternative 1

Existing Features
- 100 ft. River Station - Upper Truckee
- Existing Regional Bike Trail

Proposed Habitat Features
- Core Habitat Area
- Lagoon
- Restored Meadow
- Restored Dune
- Tahoe Yellow Cress Restricted Use Area

Proposed River and Floodplain Features
- Low and Bankful Flow Channel
- Active Floodplain
- Removal of Reserve Fill
- Partial Fill of Existing Channel

Proposed Engineered Features
- Lateral Grade Control
- Vertical Grade Control
- Bank Protection
- Bulkhead/Levee
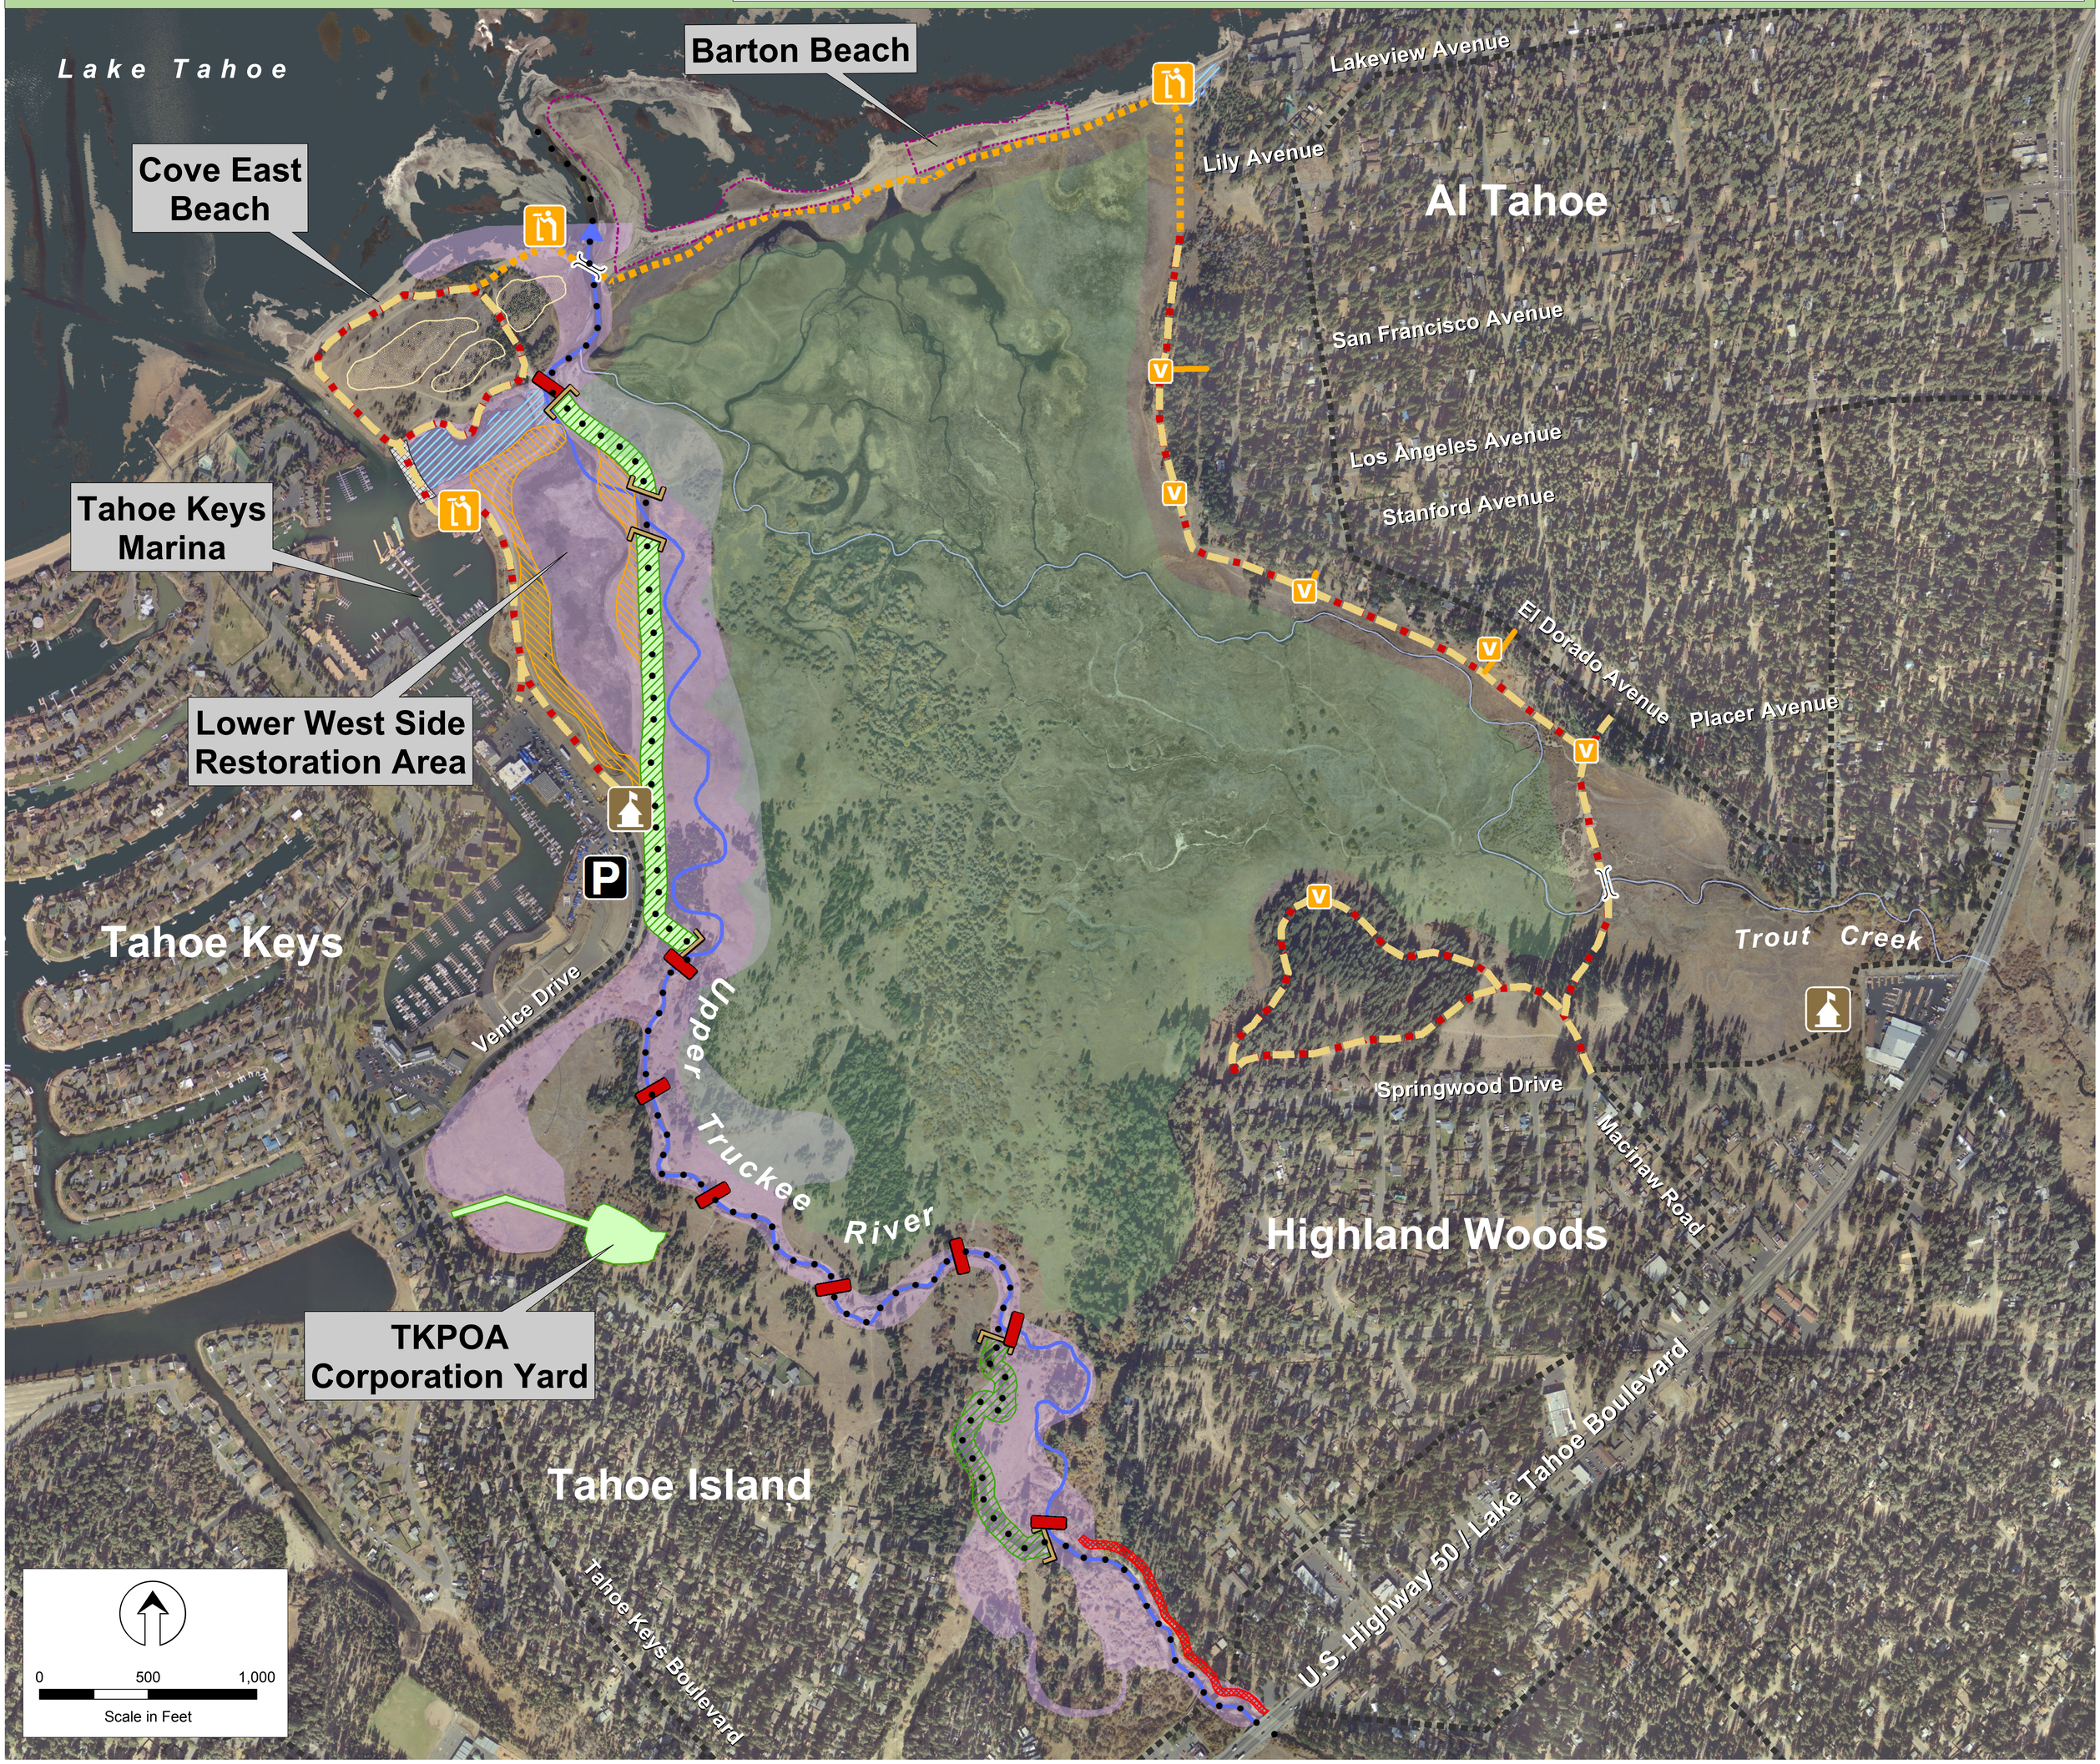
Proposed Public Access Features
- Viewpoint
- Observation Area
- Boardwalk
- Bike Path
- Pedestrian Trail
- Bridge
- Kiosk
- Parking